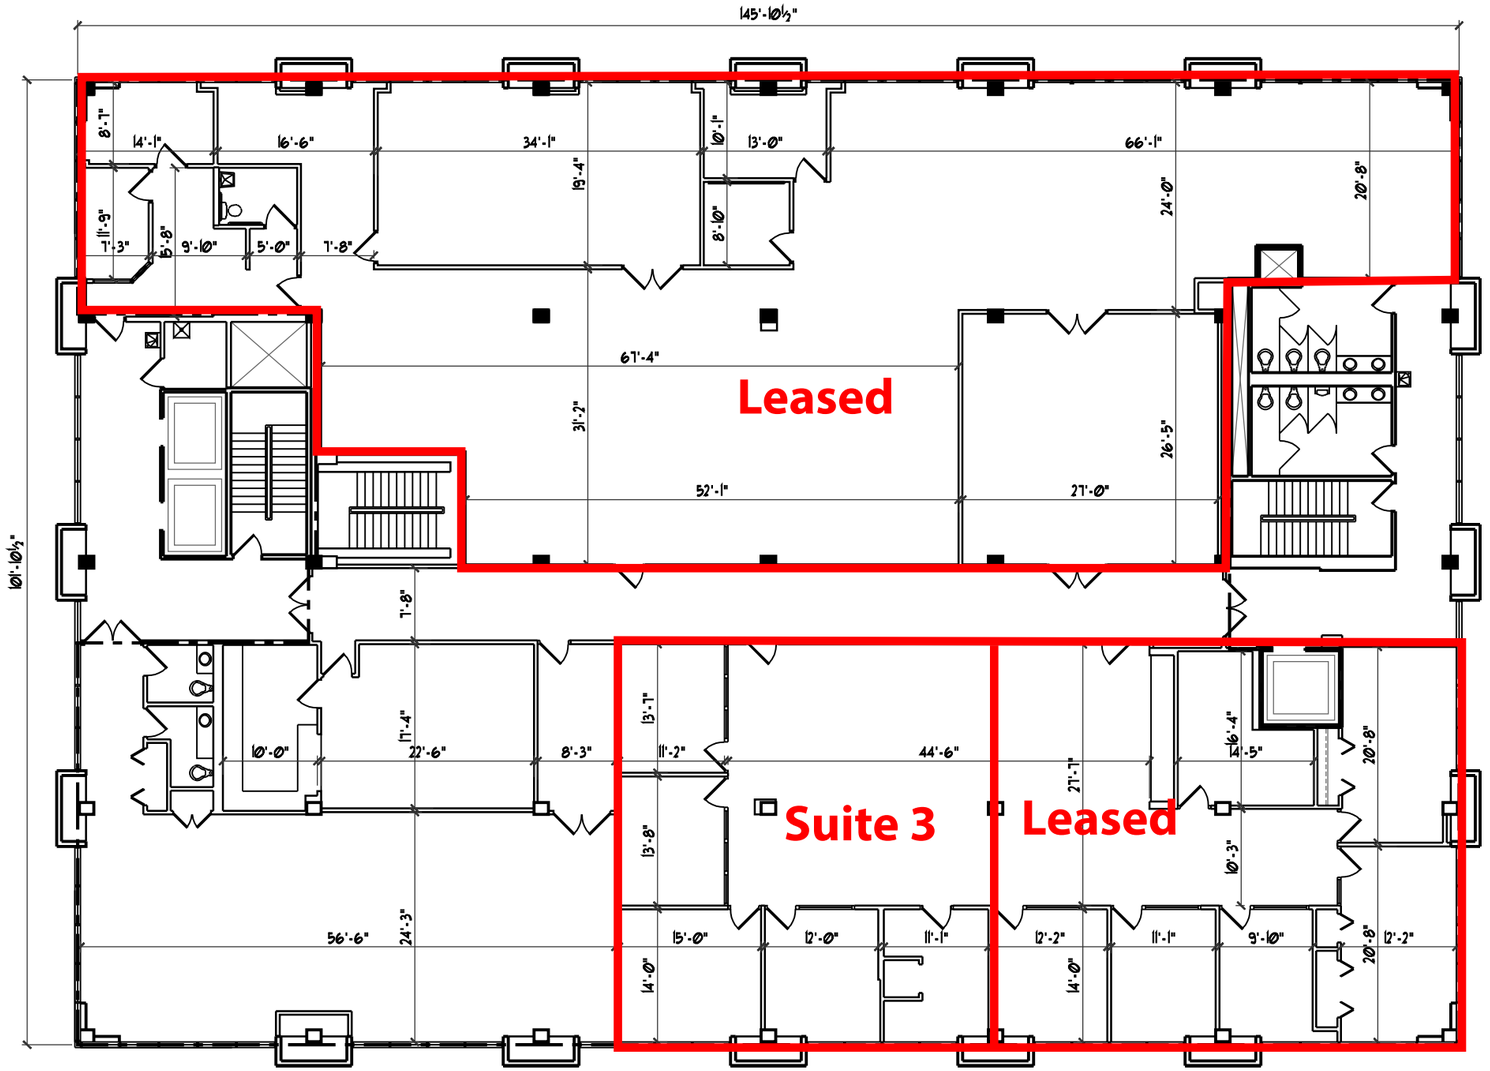

SECOND FLOOR PLAN
SCALE: 1" = 16'-0"

COUNTY PLAZA

URBANA, ILLINOIS 61801

ANDREW FELL
ARCHITECTURE AND DESIGN
302 WEST HILL, SUITE 201
CHAMPAIGN, ILLINOIS 61820
PHONE: 217-363-2890
FAX: 217-359-8493
EMAIL: design@soltec.net

PROJECT

E3